Permit #F00156575

FilmL.A., Inc.
6255 W Sunset Blvd, 12th Floor
Hollywood, CA 90028
t: (213)977-8600 - f: (213)977-8601
www.filmla.com

Summary Information

Permit No: F00156575 **Type of Permit:** FILMING **Release Date:** 09/24/2019

Production Company	HUNGRY MAN INC
Insured Company Name	HUNGRY MAN INC
Contact Phone No. 1	310-264-3000
Contact Phone No. 2	212-625-5600
Fax	212-625-5699
Address	3111 S LA CIENEGA BLVD LOS ANGELES, California 90016
Production Title	SAMSUNG
Type of Production	Commercial - Standard

Producer	Rick Jarjoura
Director	Wayne McClammy
1st AD	Brian Stevens
Production Manager	Yuki Wakano
FilmL.A. Coordinator	Tara Kramer
Location Manager	Stacey Sutherland
Primary Phone	Mobile - 323-681-5155
Secondary Phone	
Location Assistant	N/A N/A
Primary Phone	Mobile - N/A
Secondary Phone	

Fees

Posting 1200	$276.00
Notification Charge	$346.00
FILMLA NON-REFUNDABLE FILM APPLICATION FEE	$699.00
LA CITY LANE AND STREET CLOSURE FEE	$312.00
LA CITY FIRE DEPARTMENT SPOT CHECK SURCHARGE	$85.00

Total Permit Fee $1,718.00

Number of Locations 2

NOT A PERMIT

FilmL.A., Inc.
6255 W Sunset Blvd, 12th Floor
Hollywood, CA 90028
t: (213)977-8600 - f: (213)977-8601
www.filmla.com

Summary Information — Location

Permit Number F00156575
Production Company HUNGRY MAN INC
Insured Company HUNGRY MAN INC
Production Title SAMSUNG

Location Manager Stacey Sutherland
Primary Phone Mobile - 323-681-5155
Secondary Phone

Location Address 9120 Woodman Ave, Los Angeles, CA, 91331
Location Type Business
Prep Dates 9/23/2019 - 9/24/2019 07:00 - 19:00 2 days
Film Dates 9/25/2019 - 9/25/2019 07:00 - 22:00 1 day
Strike Dates 9/26/2019 - 9/26/2019 07:00 - 19:00
Open or Closed to the Public Closed
Generic Conditions **THE CONSUMPTION OF ALCOHOLIC BEVERAGES AND THE USE OF DRUGS, INCLUDING MARIJUANA, ON LOCATION BY ANY CAST, CREW, OR INVITED GUESTS IS STRICTLY PROHIBITED.**
*LA CITY AND/OR LA COUNTY FIRE CHECKLIST ATTACHED TO FINAL PERMIT. THE PERMITTEE IS RESPONSIBLE FOR COMPLETING CHECKLIST PRIOR TO FILMING ACTIVITY AT THIS LOCATION. NON COMPLIANCE MAY RESULT IN ASSIGNMENT OF A FIRE OFFICER.
Community Survey Obtained
Must Maintain 5' Clearance on Sidewalks/Walkways
Must maintain local/emergency access
No cast or crew parking on area streets
No interference with merchant activity.
No interference with vehicular or pedestrian traffic

Equipment on Location

Type	Quantity
10 Ton Truck	2
5 Ton Truck	2
Cube Trucks	3
Generator	1
Motor Homes	2
Vans	4

Personnel on Location

Type	Quantity
Cast	4
Crew	80
Spot Check	1

Filming Activities Atmospheric smoke effects (water based); Equipment on property; Interior and exterior dialogue; 5am Entry to Location;

Jurisdiction **Political:** Los Angeles City - Council District 06 **Police:** Los Angeles Police Department **Fire:** Los Angeles City

Thomas Guide **Page:** 502 **Grid:** B7

Approvals LOS ANGELES CITY POLICE DEPARTMENT Gabriel Aleman

Parking
Base Camp
Location Type : Filming Location
Crew Parking
Location Type : Filming Location

Posting "No Parking" signs E/S WOODMAN AVE.,NORDOFF ST. TO KAGEL CANYON ST
S/S KAGEL CANYON ST., WOODMAN AVE. EAST 600' FEET.

Approximate Footage 901 - 1200 **Log Number** 255789

Date(s) 9/25/2019 to 9/25/2019 **Time(s)** 07:00 to 22:00

NOT A PERMIT

FilmL.A., Inc.
6255 W Sunset Blvd, 12th Floor
Hollywood, CA 90028
t: (213)977-8600 - f: (213)977-8601
www.filmla.com

Summary Information — Location

Permit Number F00156575
Production Company HUNGRY MAN INC
Insured Company HUNGRY MAN INC
Production Title SAMSUNG

Location Manager Stacey Sutherland
Primary Phone Mobile - 323-681-5155
Secondary Phone

Location Address 10838 Sepulveda Blvd, Los Angeles, CA, 91345

Location Type Veterinary Clinic

Film Dates 9/25/2019 - 9/25/2019 12:00 - 23:59 1 day

Open or Closed to the Public Closed

Generic Conditions
THE CONSUMPTION OF ALCOHOLIC BEVERAGES AND THE USE OF DRUGS, INCLUDING MARIJUANA, ON LOCATION BY ANY CAST, CREW, OR INVITED GUESTS IS STRICTLY PROHIBITED.
*LA CITY AND/OR LA COUNTY FIRE CHECKLIST ATTACHED TO FINAL PERMIT. THE PERMITTEE IS RESPONSIBLE FOR COMPLETING CHECKLIST PRIOR TO FILMING ACTIVITY AT THIS LOCATION. NON COMPLIANCE MAY RESULT IN ASSIGNMENT OF A FIRE OFFICER.
Community Survey Obtained
Must Maintain 5' Clearance on Sidewalks/Walkways
Must maintain local/emergency access
No cast or crew parking on area streets
No interference with merchant activity.
Number of uniformed officers listed on the permit is a minimum requirement. Permittee remains responsible for deploying a sufficient number of uniformed officers to provide traffic and crowd control to ensure the safety of the film crew and the public.
Traffic control must be done in accordance w/MUTCD
Traffic Officers Required
Uniformed officers shall have a copy of the film permit in their possession and are required to confirm that all traffic control signage devices are in place.

Please see attached documents
Sepulveda Blvd btwn 118 fwy & 600ft North ES curb - Hungry Man Inc (Rev 1).pdf
Sepulveda Blvd btwn 118 fwy & 600ft North ES curb+1 - Hungry Man Inc (Rev 1).pdf
Hungry Man Agent Letter01152019.pdf

Equipment on Location

Type	Quantity
10 Ton Truck	2
5 Ton Truck	2
Condors	2
Cube Trucks	3
Generator	1
Motor Homes	2
Vans	4

Personnel on Location

Type	Quantity
Cast	4
Crew	80
Off-Duty/Retired LAPD Officer(s)	2
Spot Check	1

Filming Activities Atmospheric smoke effects (water based); Camera on sticks; Drive ups & away; Driving shots with the flow of traffic; Equipment on sidewalk & street; Equipment on sidewalk, in curb lane & across street; Interior and exterior dialogue; Intermittent pedestrian control; Intermittent traffic control - 2 minute standard (except 0700-0900 hrs & 1500-1900 hrs); walk & talk; Entrances & Exits;

Jurisdiction **Political:** Los Angeles City - Council District 07 **Police:** Los Angeles Police **Fire:** Los Angeles City Department

Approvals

FILML.A. CLOSURES	Joshua Mingo
LOS ANGELES CITY DEPARTMENT OF PUBLIC WORKS	Vanessa Martin
LOS ANGELES CITY POLICE DEPARTMENT	Gabriel Aleman

Parking

Base Camp	Crew Parking	
Location Type : Filming	Location Type : Other	9120 Woodman Ave, Los Angeles, CA, 91331

NOT A PERMIT

FilmL.A., Inc.
6255 W Sunset Blvd, 12th Floor
Hollywood, CA 90028
t: (213)977-8600 - f: (213)977-8601
www.filmla.com

Summary Information

Location

Location 2 of 2

Permit Number F00156575
Production Company HUNGRY MAN INC
Insured Company HUNGRY MAN INC
Production Title SAMSUNG

Location Manager Stacey Sutherland
Primary Phone Mobile - 323-681-5155
Secondary Phone

	Location	Location
Lane / Full Closure	CURB LANE CLOSURE - E/S SEPULVEDA BLVD., 118 FREEWAY NORTH 600' FEET (CURVE ONTO BRAND BLVD.)	
Approximate Footage	0 - 300	
Date(s)	9/25/2019 to 9/25/2019	**Time(s)** 12:00 to 23:59
Lane / Full Closure	CURB LANE PLUS ADJACENT LANE CLOSURE - E/S SEPULVEDA BLVD., 118 FREEWAY NORTH 600' FEET (CURVE ONTO BRAND BLVD.)	
Approximate Footage	0 - 300	
Date(s)	9/25/2019 to 9/25/2019	**Time(s)** 19:00 to 23:59

NOT A PERMIT

Permit #F00156575

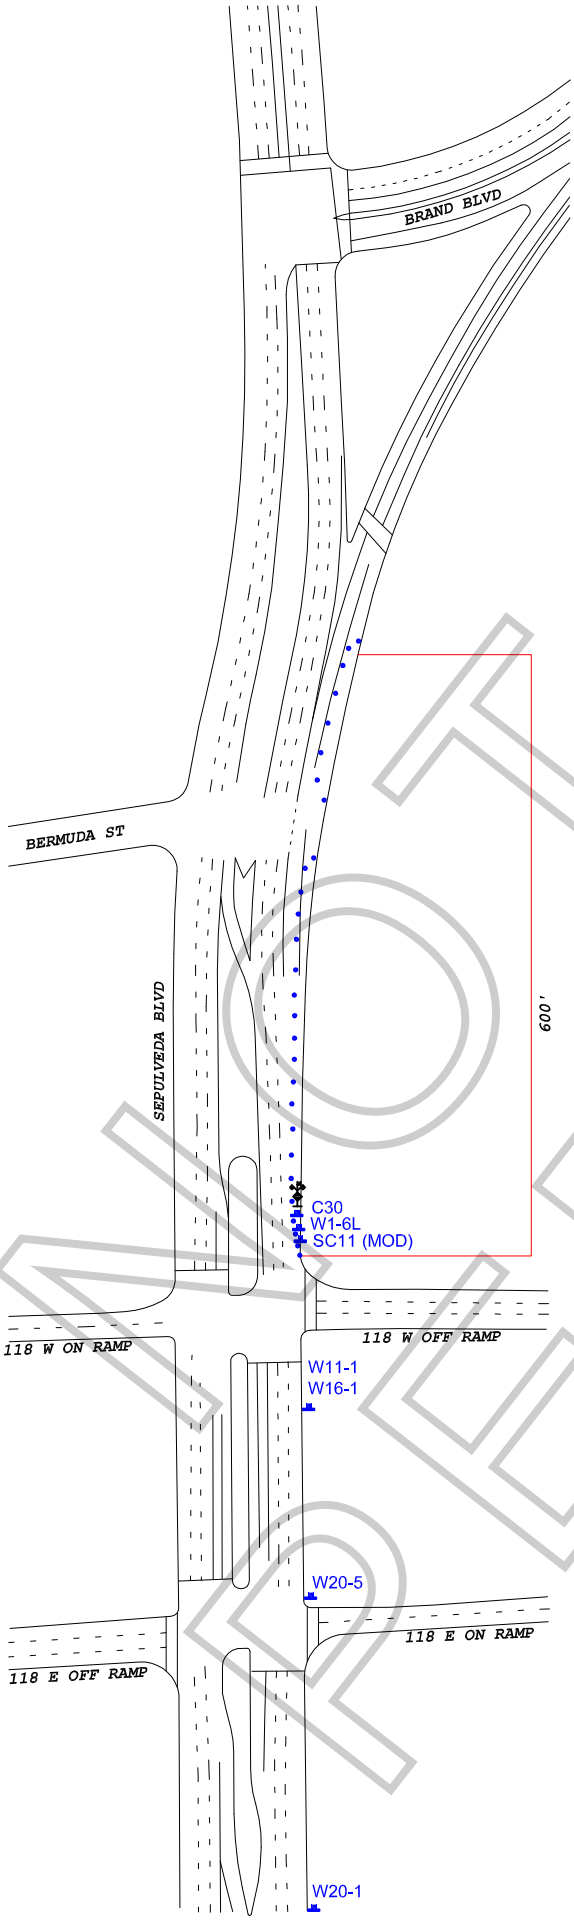

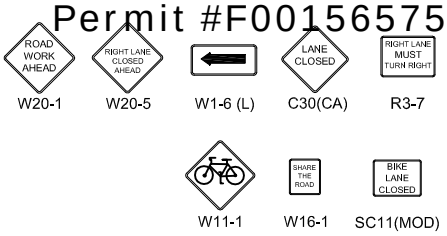

Ⓢ TRAFFIC SIGNAL

● TRAFFIC CONE

TYPE I W/ SIGN

FLASHING ARROW SIGN (FAS)

ALL TRAFFIC CONTROL WILL BE INSTALLED TO MEET OR EXCEED THE LATEST CA-MUTCD MINIMUM REQUIREMENTS

N

WORK ZONE TRAFFIC CONTROL PLAN
GENERAL NOTES

1. **DATE/TIME: 9-25-19 FROM 12:00 HOURS TO 19:00 HOURS.**
2. ALL SIGNING, STRIPING, AND TRAFFIC CONTROL DEVICES SHALL CONFORM TO THE (CURRENT) STATE OF CALIFORNIA DEPARTMENT OF TRANSPORTATION (CALTRANS) STANDARD PLANS AND STANDARD SPECIFICATIONS, CALIFORNIA MUTCD, AND ANY ADDENDUMS THERETO, AND AS SHOWN ON THESE PLANS, SYMBOLS AND ABBREVIATIONS USED ARE SHOWN ON CALTRANS STANDARD PLANS.
3. THERE WILL BE NO INTERFERENCE WITH TRAFFIC SIGNALS OR CROSSWALKS.
4. CONES WILL BE 28" MINIMUM HEIGHT AND HAVE REFLECTORIZED SLEEVES FOR NIGHT WORK.
5. POLICE WILL DIRECT TRAFFIC IF NECESSARY.

TCP FOR:	HUNGRY MAN INC: "SAMSUNG"
LOCATION:	E/S CURB LANE OF SEPULVEDA BLVD FROM 118 FWY & 600' NORTH MISSION HILLS, CALIFORNIA
CONTACT:	BRIAN ESCOBAR OFFICE# 323-579-1175 MICHAEL WILSON PH# 818-599-3886
	JCL TRAFFIC SERVICES (213) 622-9775 C31-CA Lic # 805357
DATE / REVISIONS	DRAFTER: MARIO MENJIVAR SCALE: N.T.S. FILM LA: TK

NOT A PERMIT

Permit #F00156575

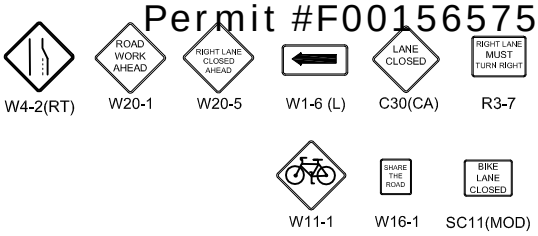

Ⓢ TRAFFIC SIGNAL

● TRAFFIC CONE

TYPE I W/ SIGN

FLASHING ARROW SIGN (FAS)

ALL TRAFFIC CONTROL WILL BE INSTALLED TO MEET OR EXCEED THE LATEST CA-MUTCD MINIMUM REQUIREMENTS

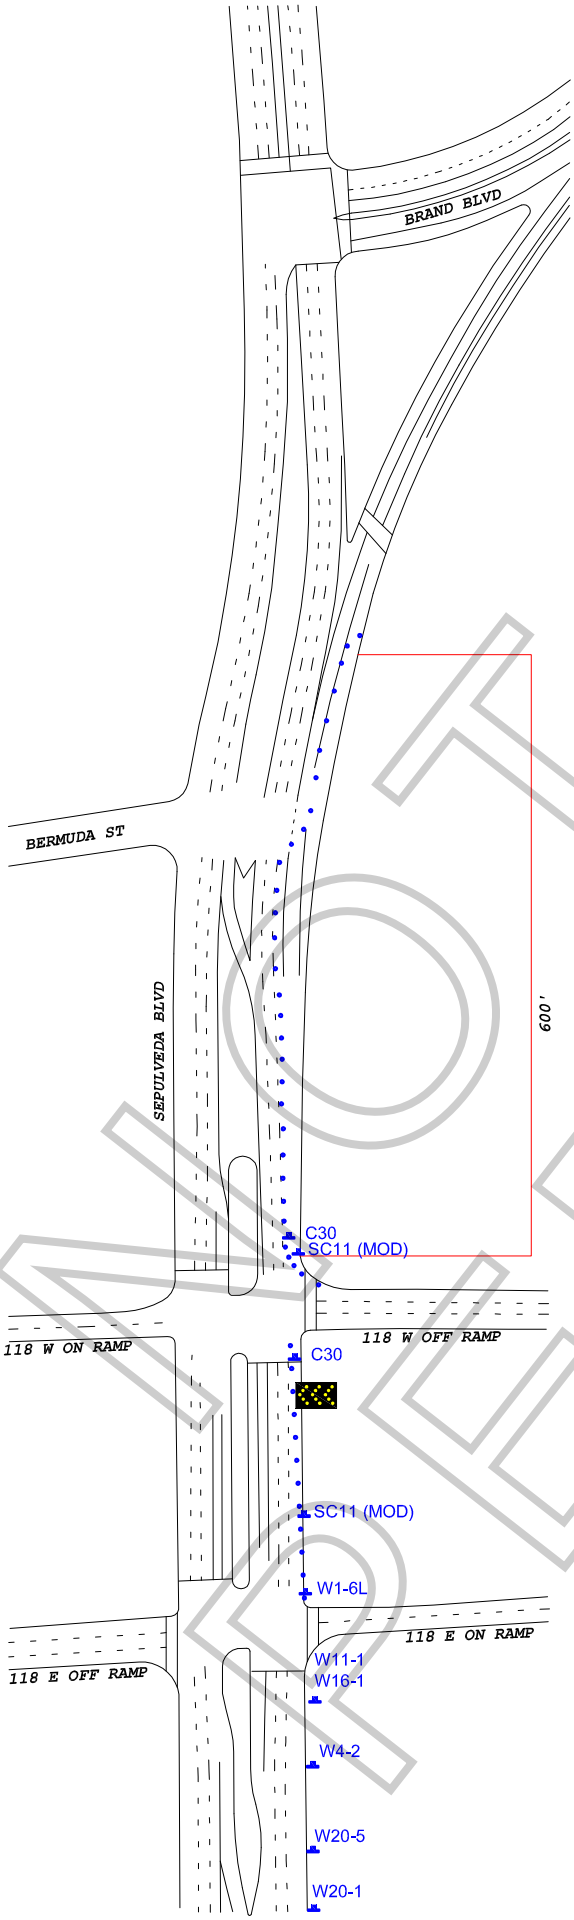

WORK ZONE TRAFFIC CONTROL PLAN GENERAL NOTES

1. **DATE/TIME: 9-25-19 FROM 19:00 HOURS TO 23:59 HOURS.**
2. ALL SIGNING, STRIPING, AND TRAFFIC CONTROL DEVICES SHALL CONFORM TO THE (CURRENT) STATE OF CALIFORNIA DEPARTMENT OF TRANSPORTATION (CALTRANS) STANDARD PLANS AND STANDARD SPECIFICATIONS, CALIFORNIA MUTCD, AND ANY ADDENDUMS THERETO, AND AS SHOWN ON THESE PLANS, SYMBOLS AND ABBREVIATIONS USED ARE SHOWN ON CALTRANS STANDARD PLANS.
3. THERE WILL BE NO INTERFERENCE WITH TRAFFIC SIGNALS OR CROSSWALKS.
4. CONES WILL BE 28" MINIMUM HEIGHT AND HAVE REFLECTORIZED SLEEVES FOR NIGHT WORK.
5. POLICE WILL DIRECT TRAFFIC IF NECESSARY.

TCP FOR:	HUNGRY MAN INC: "SAMSUNG"
LOCATION:	E/S CURB +1 - SEPULVEDA BLVD FROM 118 FWY & 600' NORTH MISSION HILLS, CALIFORNIA
CONTACT:	BRIAN ESCOBAR OFFICE# 323-579-1175 MICHAEL WILSON PH# 818-599-3886
	JCL TRAFFIC SERVICES (213) 622-9775 C31-CA Lic # 805357
DATE / REVISIONS	DRAFTER: MARIO MENJIVAR SCALE: N.T.S. FILM LA: TK

NOT A PERMIT

Appointment of Stanley Production Services As Authorized Agent and Representative

I certify that I am a representative of Hungry Man Inc. ("Principal") and am authorized to enter into binding contractual agreements on its behalf. I further certify that I am authorized by Principal to appoint other representatives and agents for Principal and to give such representatives and agents authority to enter into and bind Principal to agreements relating to the issuance of and compliance with location film (e.g. theatrical, television, commercial and other motion. picture filming) and still photographic permits, including the permits themselves and any riders to such permits. Acting on behalf of Principal in my capacity as its authorized representative, I appoint Stanley Production Services and it employees and agents SPS as Principal's authorized representatives and agents to apply for location film (e.g. theatrical, television, commercial and other motion. picture filming) and still photographic permits on behalf of Principal through FilmLA, Inc. for any city, county or through any other jurisdictions where FilmLA, Inc. operates, to negotiate, discuss, accept, modify, agree to and bind Principal to the terms and conditions of such permits (including all restrictions and/or community guidelines applicable to any such permit); and to execute such permits on behalf of Principal. Principal understands, acknowledges and agrees that it (and/or its insurer) remains responsible and liable for all obligations imposed by or incidental to any permit or rider issued to Principal signed by any employee or agent of (including any coordinator, runner or messenger used by SPS Principal further agrees to comply with the terms and conditions of any such permits and hereby appoint SPS as an authorized representative to facilitate compliance with such terms and conditions following issuance of any such permits and to enter into agreements for Principal with respect thereto. Any person, agency, entity, or organization (including FilmLA, Inc. and any city, county or other jurisdictions where FilmLA, Inc. operates) may rely upon this appointment and need not obtain further authorization for any act described herein. An original or faxed copy of this appointment shall be sufficient, and may be treated as an original for your purposes. The appointment may be revoked by Principal at any time in writing delivered to FilmLA, Inc., but in any case shall expire one (1) year from the date of execution set forth below.

I declare under penalty of perjury under the laws of the State of California that I am authorized to appoint SPS as agent for Principal, and based upon that authority I hereby appoin SPS as Principal's agent as set forth herein.

Date: 1/15/19

Stacey Sutherland

Representative's Signature

Representative's Name (Please Print)

Locations

Representative's Title (Please Print)

Hungry Man Inc.

Name of Principal (i.e. company name) (Please Print)

Street: 3111 S. La Cienega Blvd.
City: LA
State: CA
ZIP: 90016

Principal's Mailing Address (Please Print)

323-681-5155

Principal's Phone Number (Please Print)

Stanley Production Services

957 Woodlawn Dr
Thousand Oaks Ca 91360

NOT A PERMIT